Maple Grove Phase II SE 23-34-4-W3

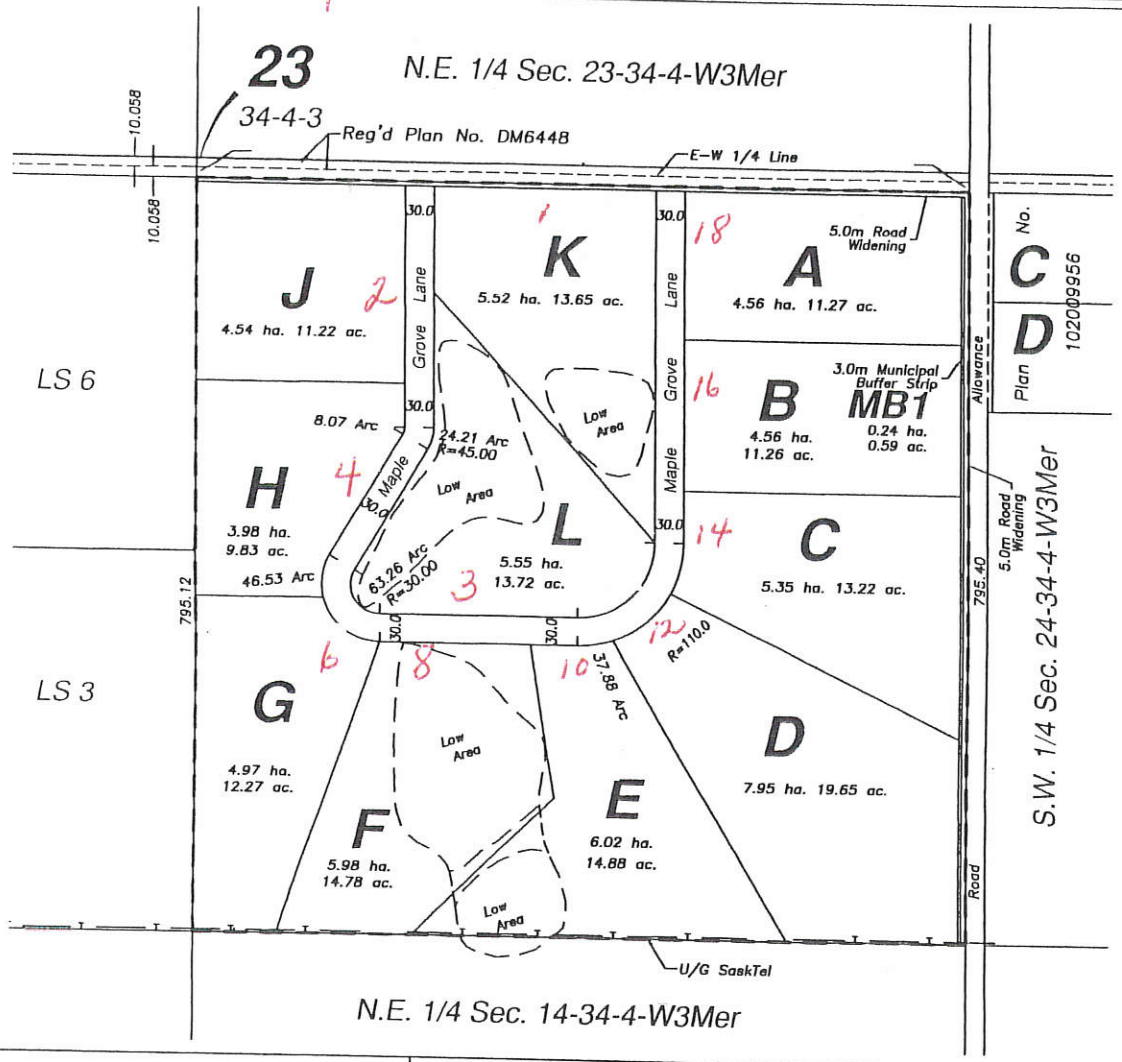

NOTES

- Portion to be surveyed is outlined by a heavy broken line and contains 63.73 Hectares more or less.
- Measurements are in metres and decimals thereof.
- Standard Road Allowances shown on this plan are 20.117m in width.

Plan of Proposed Subdivision

showing subdivision of part of
S.E. 1/4 Sec. 23-Twp. 34-Rge.4-W3rdMer.
R.M. of Dundurn No. 314
SASKATCHEWAN
Scale : 1 : 5000

By : _____
SASKATCHEWAN LAND SURVEYOR

Examined and Approved:
G & L ENTERPRISES CORP.

Representative _____ Date _____

No.	Date	Revision	Rev. By	Chd. By
1	Jul. 3/12	Redesign lots and access road & add Municipal Buffer Strip MB1.	bls	bc

Drawn By:	Checked By:	Date:	File No.	Drawing Name:	Rev.	
bls	gar	May 10, 2012	S12095	S12095Dev_R1.dwg	1	Meridian Surveys Ltd