PLAN OF SURVEY SHOWING
SUBDIVISION OF

N.E.1/4 SEC. 27
TWP. 34 – RGE. 4 – W.3rdM.
SASKATCHEWAN

BY: R.A. WEBSTER, S.L.S.
SCALE 1 : 2000
2001

Dedicated Land To : Rural Municipality of DUNDURN No. 314,
P.O. BOX 159,
DUNDURN, SASKATCHEWAN S0K 1K0

I, *Robert Alan Webster*, Saskatchewan Land Surveyor, do hereby certify that the survey represented by this plan has been made by me in accordance with the provisions of "The Land Surveys Act"; that this survey was performed between the dates of *April 20th,* and *August 22nd,* A.D. 2001 ; and that this plan is correct and true to the best of my knowledge and belief.

Dated at Saskatoon, in the Province of Saskatchewan, this 5th day of October, A.D. 2001.

Saskatchewan Land Surveyor

LEGEND

: Distance dimensions shown are in metres and decimals thereof.
: ● Indicates found iron post unless otherwise shown.
: ■ Indicates planted iron posts.
: Portions of this plan to be registered are outlined in Orange.

EXAMINED : Owner : 101023793 SASKATCHEWAN LTD.

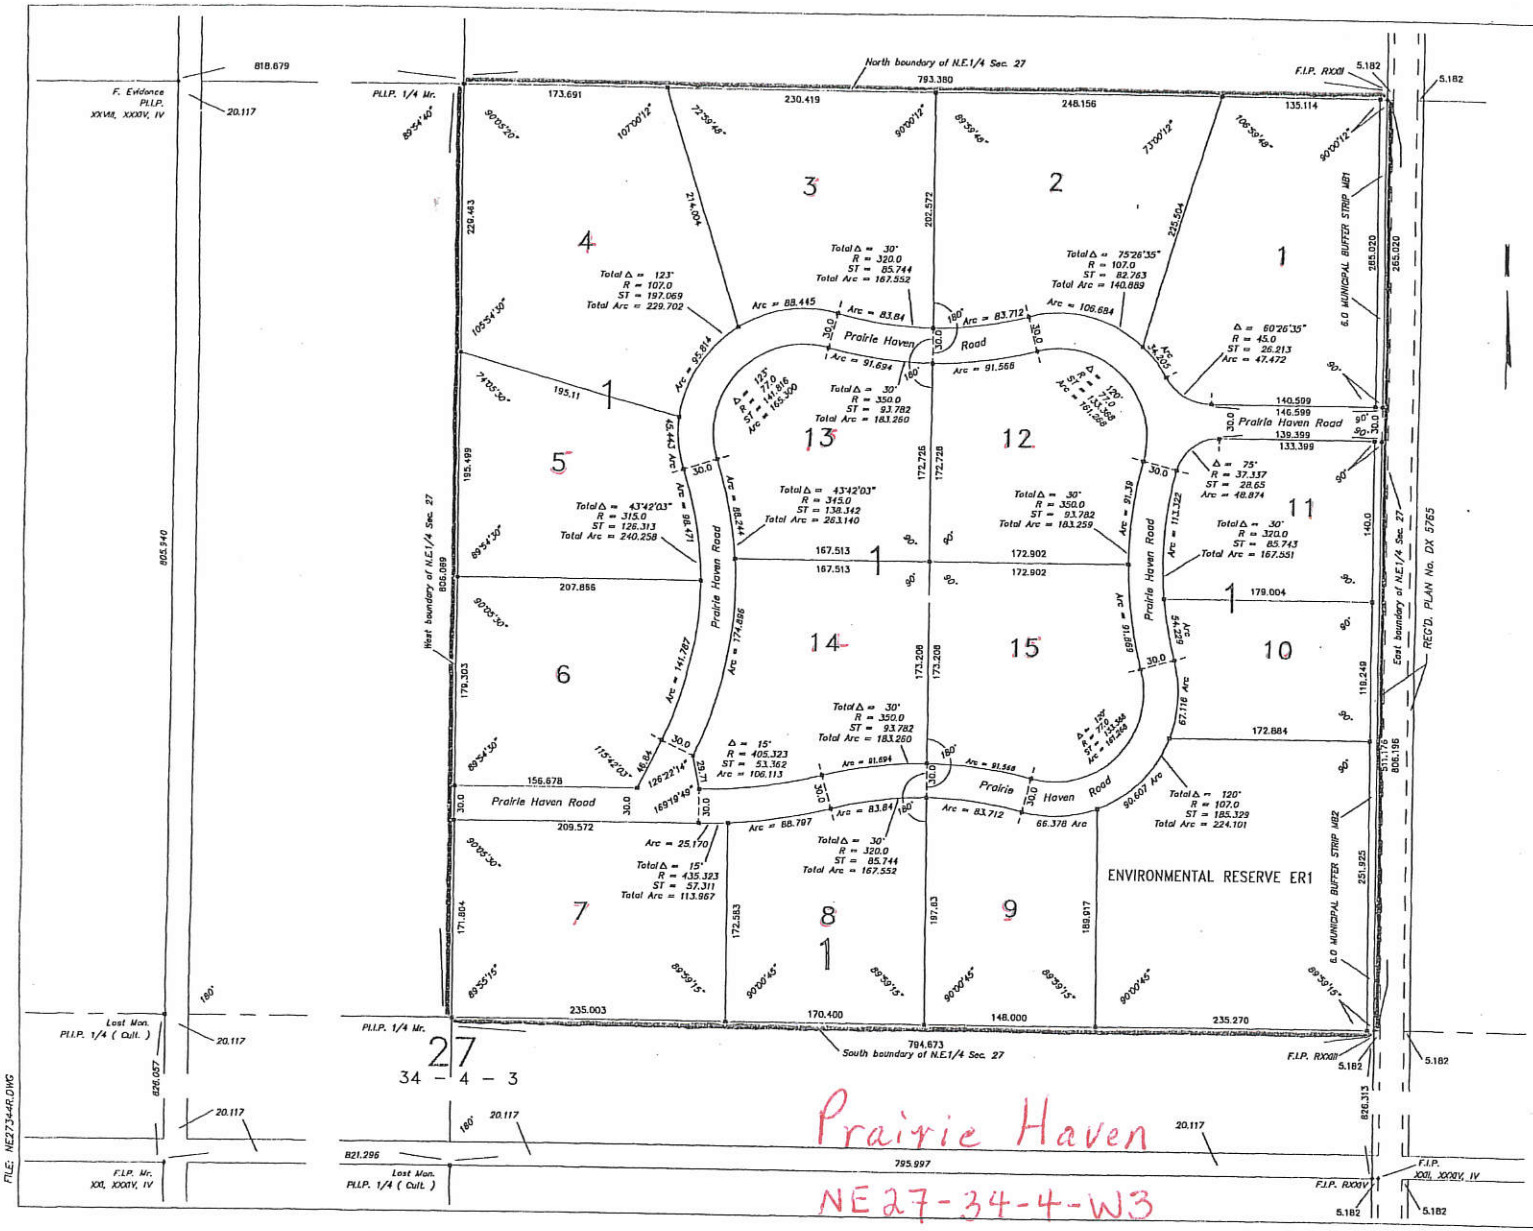

This instrument has not been examined but purports to be a duplicate of an instrument registered in the Land Titles Office for the Saskatoon Land Registration District of Saskatoon, in the Province of Saskatchewan on the 19 day of Oct A.D. 2001 as Number 01N4113664 Registrar S.L.R.A.

EXAMINED AND APPROVED REGINA 26 Oct 2001 CHIEF SURVEYOR SURVEYS BRANCH SASKATCHEWAN

WEBSTER SURVEYS LTD.

FILE: NE27344R.DWG